24·56

NATIONAL GRID PLANS Scale 1:2500

ORDNANCE SURVEY

HEIGHTS IN METRES

PLAN SU 2456-25

SU 2457-2557

WILTSHIRE COUNTY | KENNET DISTRICT | COLLINGBOURNE KINGSTON C P | COLLINGBOURNE E D | No 23 WARD

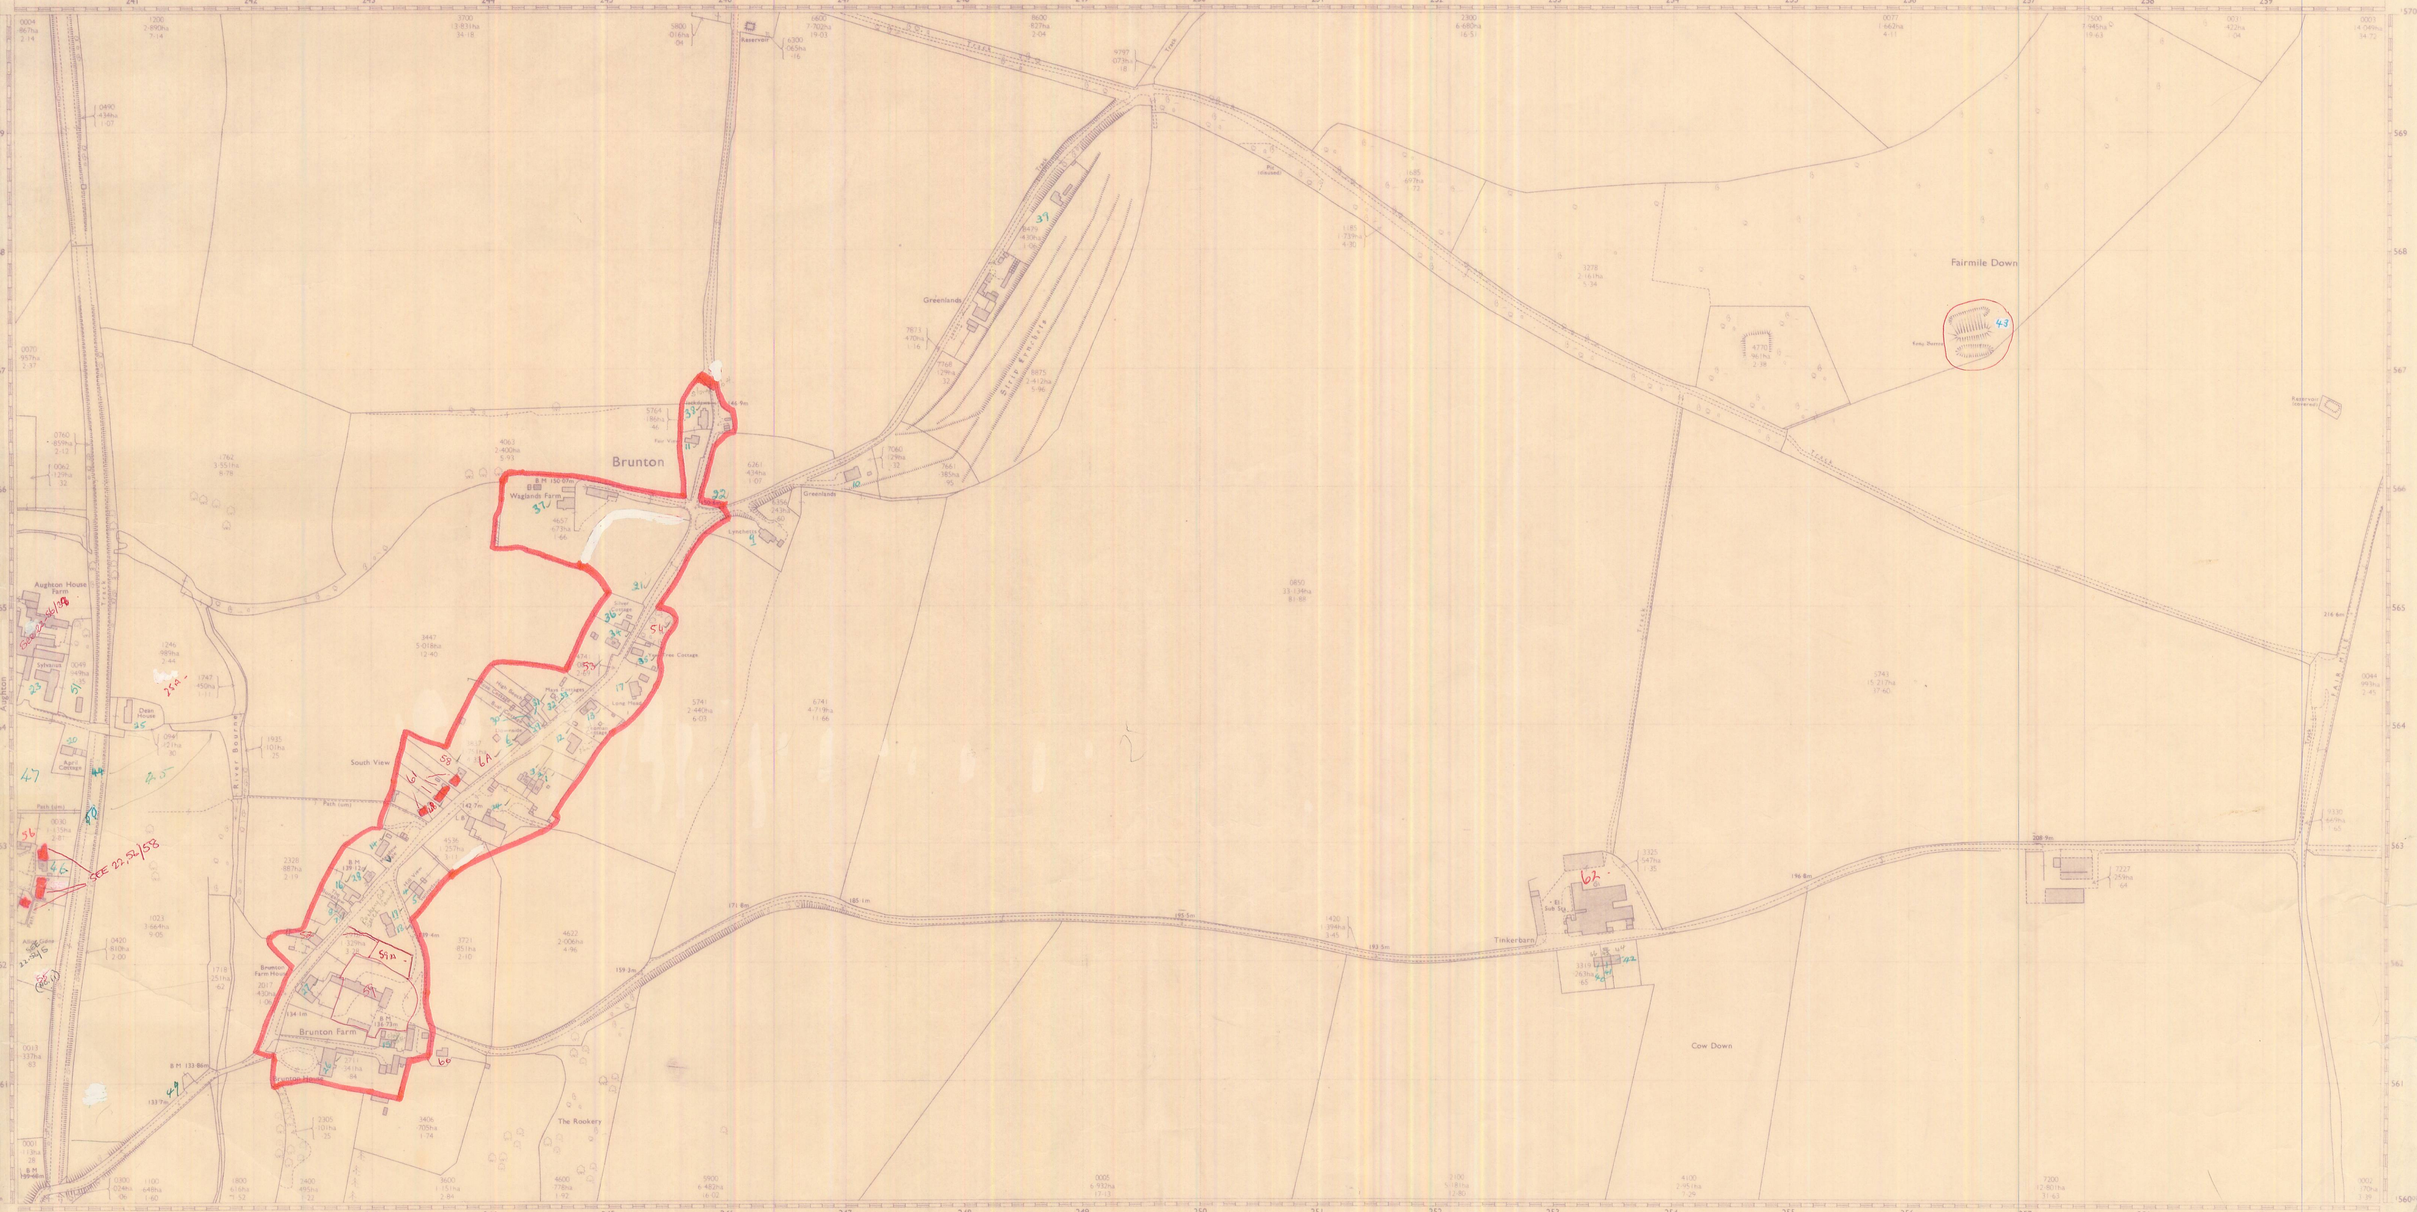
Brunton
Wagands Farm
Augthorn House Farm
South View
Brunton Farm
Brunton Farm House
The Rookery
Greenlands
Fairmile Down
Tinkerbarn
Cow Down
Reservoir
Lynchets
Path (um)
River Bourne
Railway
Tunnel
Sub Sta
Sewage Works
Fair View
Long House
Mere Cottages
Brook Cottage
Old Cottage
Dairy House
Agr Cottage
Sylvanus
Path (um)
Path (um)
Path (um)